Sycamore Township JEDZ - Kenwood - Northwest Joint Economic Development Zone
42± Acres

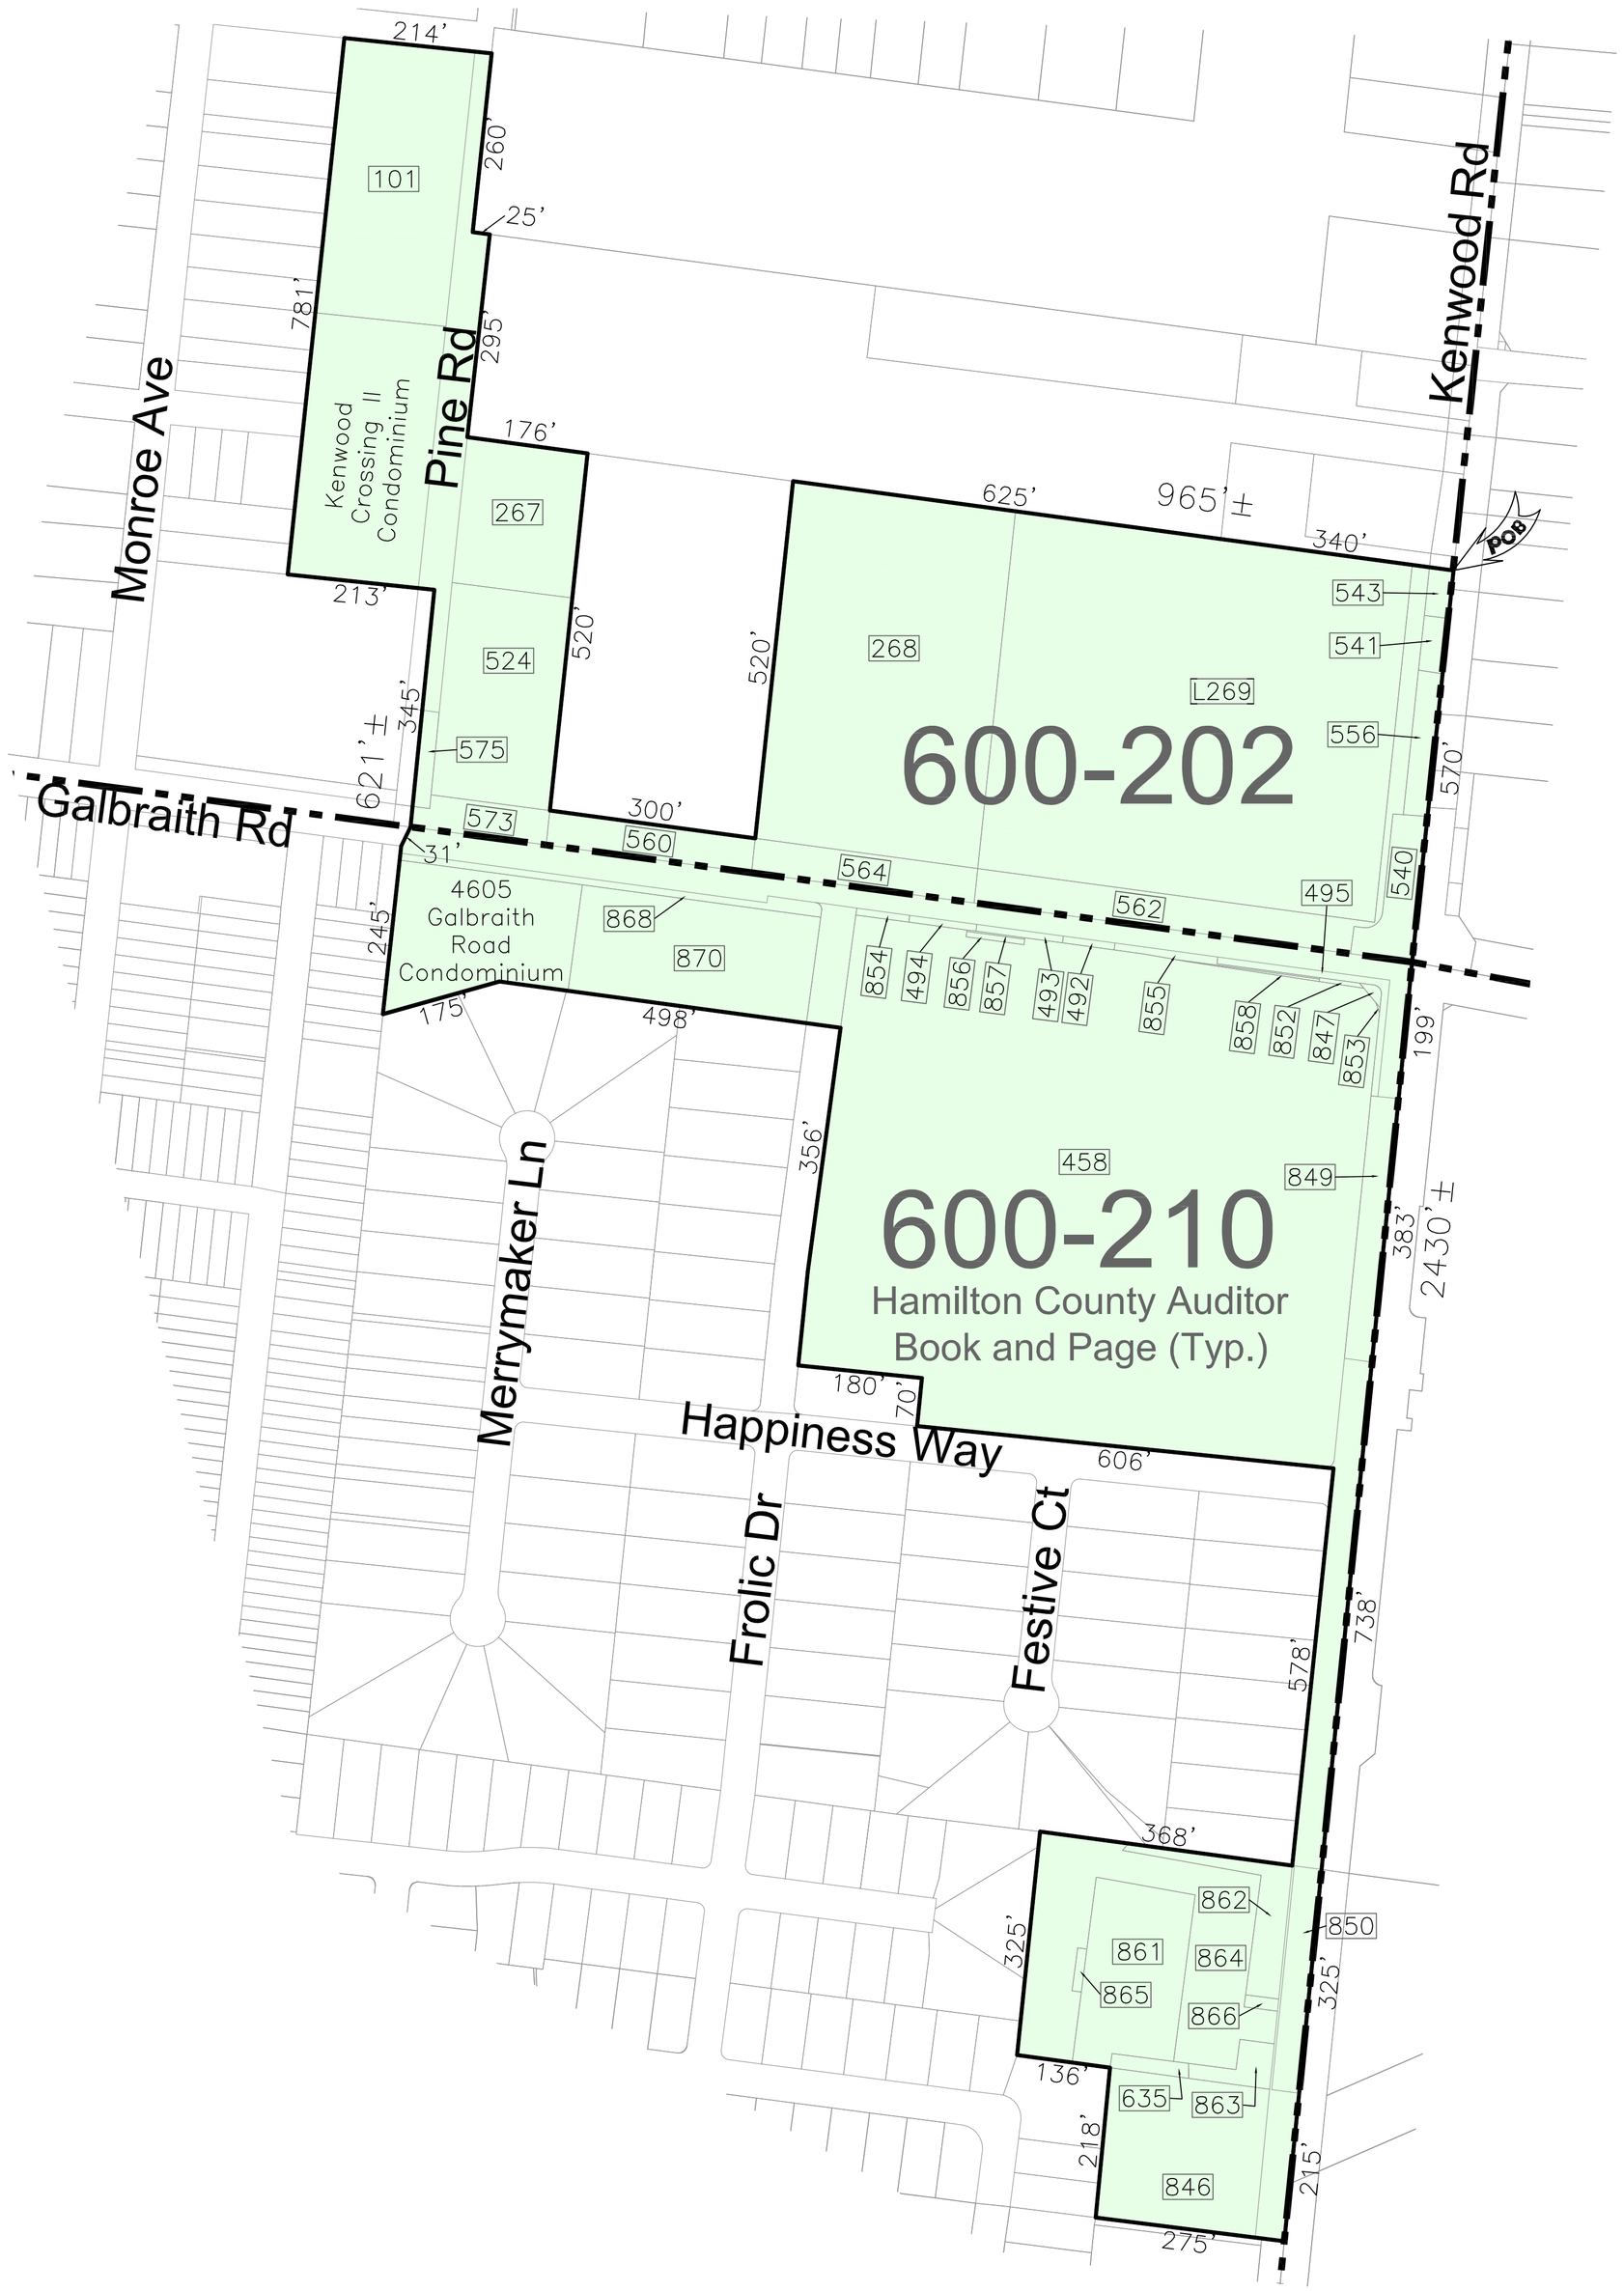

Summary of Parcels

Parcel Number
600-0210-0846-00
600-0210-0863-00
600-0210-0635-00
600-0210-0865-00
600-0210-0861-00
600-0210-0866-00
600-0210-0864-00
600-0210-0862-00
600-0210-0850-00
600-0210-0458-00
600-0210-0849-00
600-0210-0853-00
600-0210-0847-00
600-0210-0852-00
600-0210-0858-00
600-0210-0495-00
600-0210-0855-00
600-0210-0492-00
600-0210-0493-00
600-0210-0857-00
600-0210-0856-00
600-0210-0494-00
600-0210-0854-00
600-0210-0870-00
600-0210-0868-00
600-0202-0101-00
600-0202-0573-00
600-0202-0560-00
600-0202-0564-00
600-0202-0562-00
600-0202-L269-00
600-0202-0268-00
600-0202-0524-00
600-0202-0575-00
600-0202-0267-00
600-0202-0543-00
600-0202-0541-00
600-0202-0556-00
600-0202-0540-00
Kenwood Crossing II Condominium
4605 Galbraith Road Condominium

Indicates Parcel Number

150 0 75 150 300 600
1 inch = 150 feet

Exhibit
Survey Type

Sycamore Township JEDZ
Job Name

Sycamore Township
Hamilton County, Ohio
Site Location

JAR	GJB	1" = 150'
Drawn By	*Checked By*	*Drawing Scale*

12/27/2012	12131
Issue Date	*Project Number*

Berding Surveying
GPS Surveying • 3D Laser Scanning
741 Main Street | Milford, OH 45150 | www.berdingsurveying.com
513.831.6761 fax | 513.831.5505 tel

Copyright© 2012 G. J. Berding Surveying, Inc. All rights reserved.